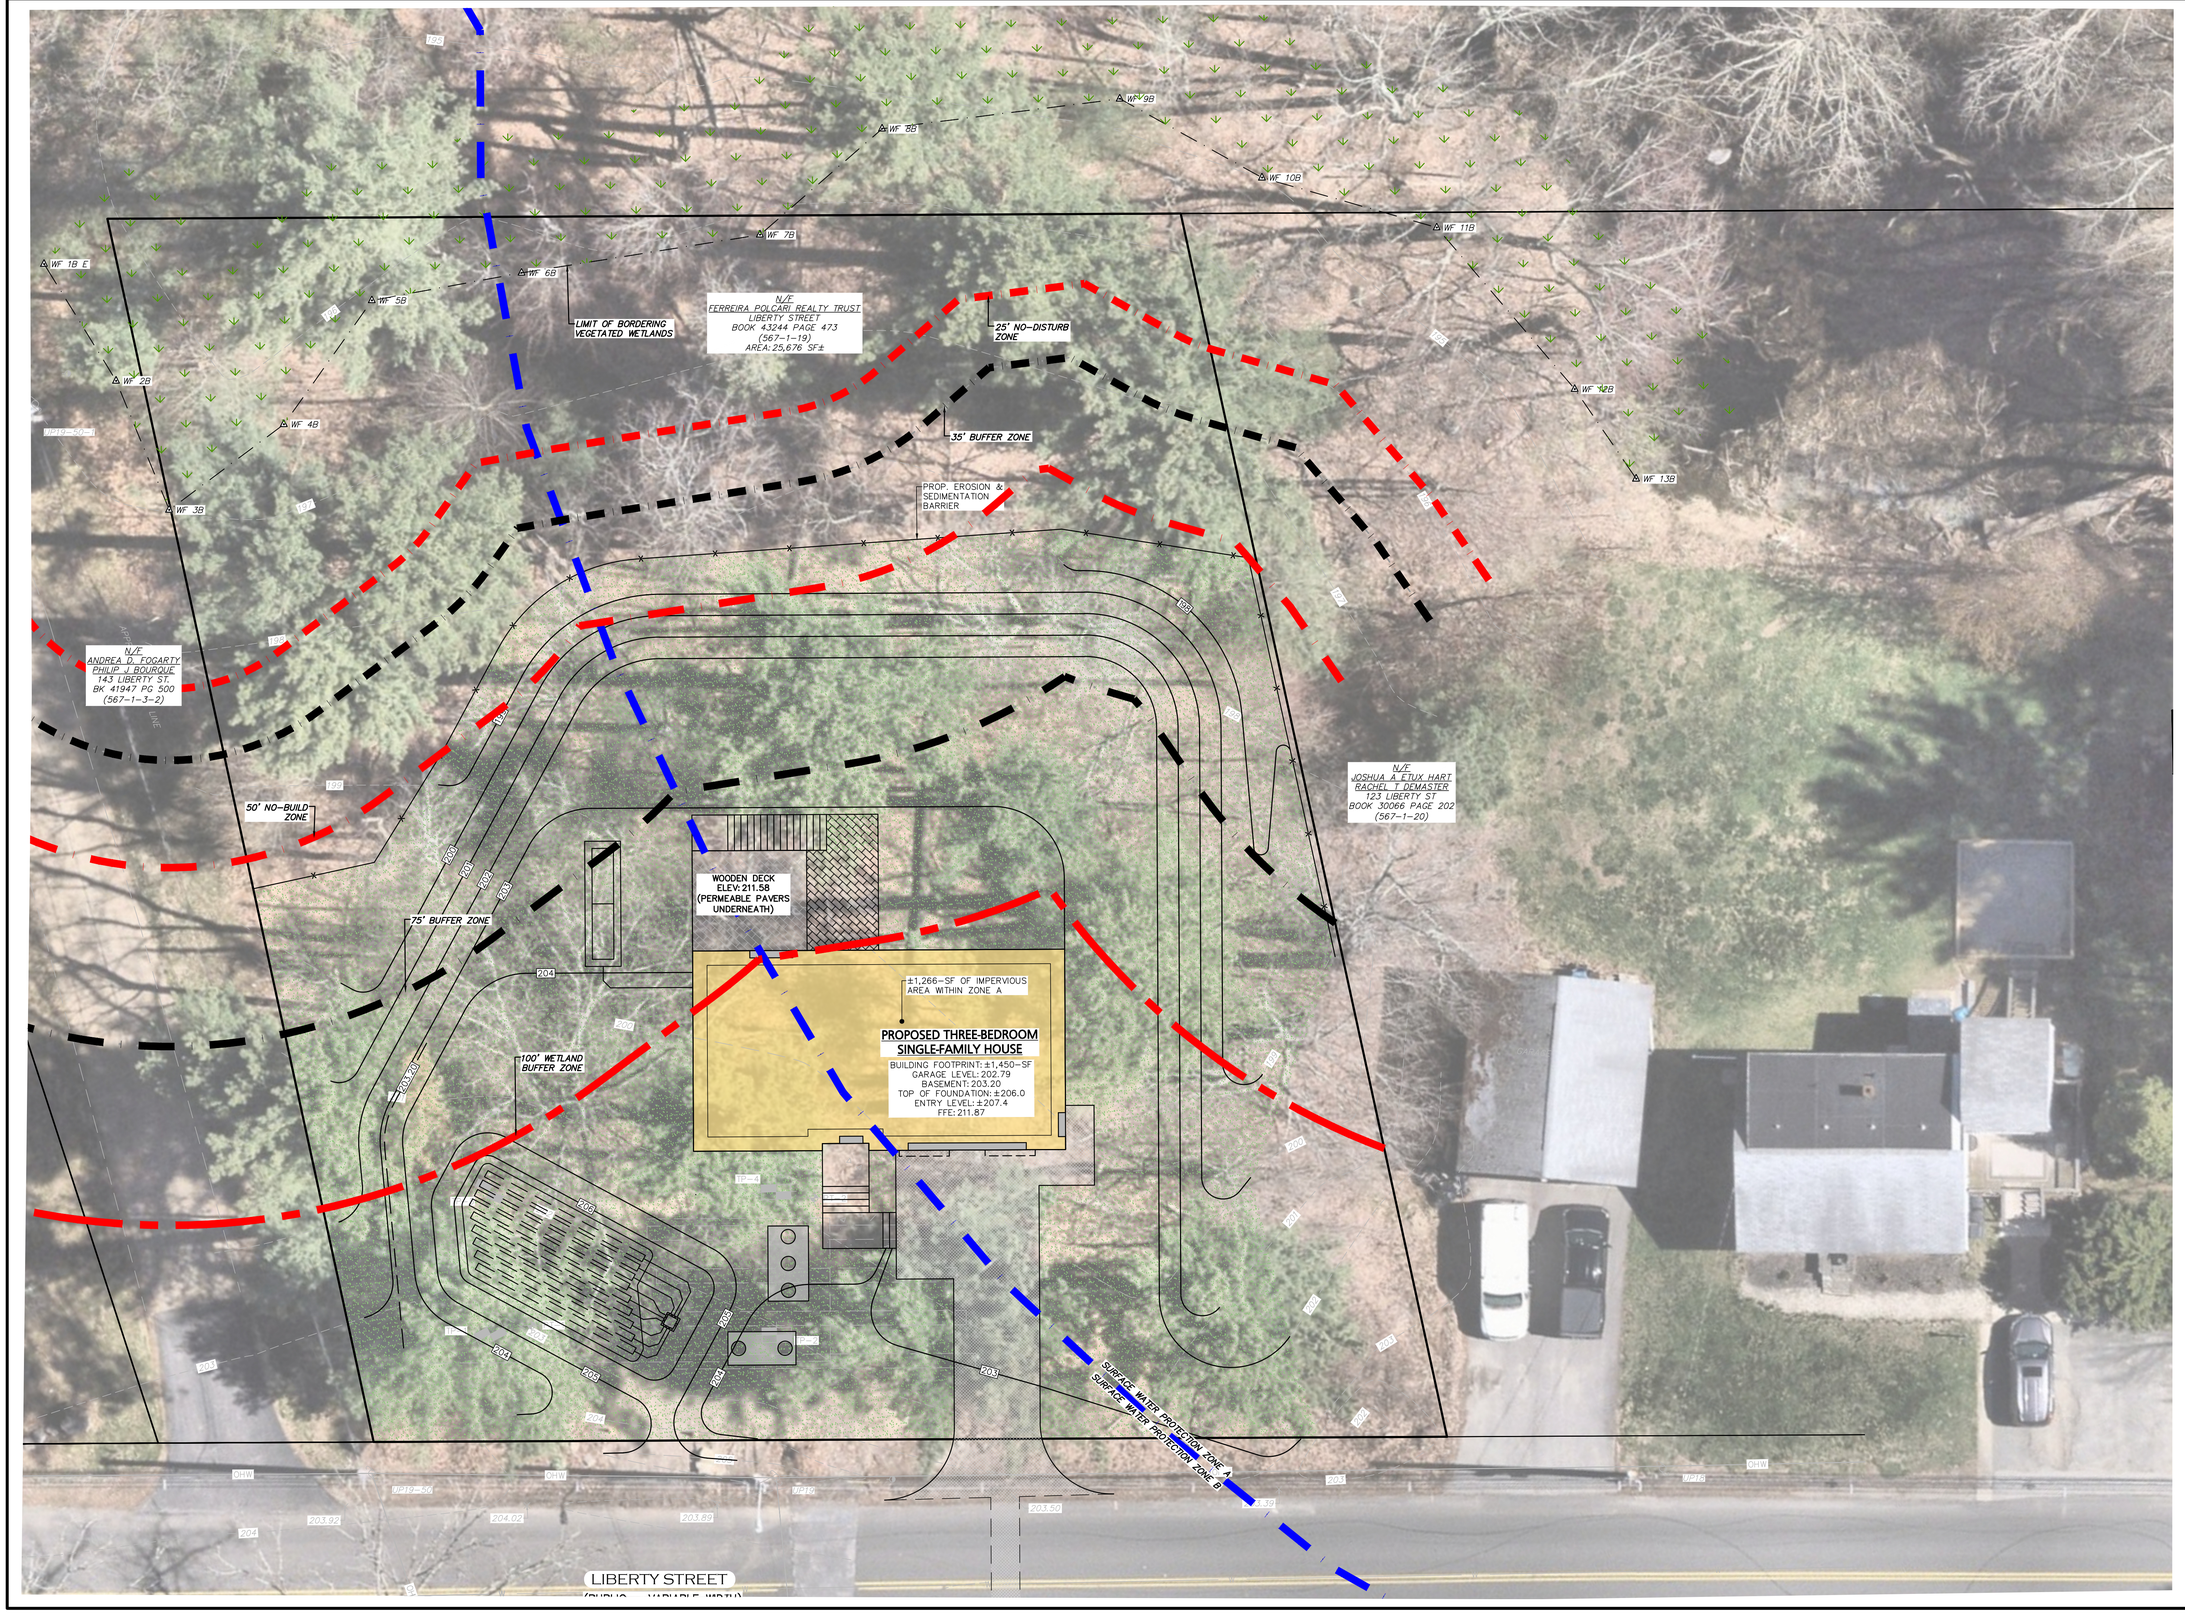

HORIZONTAL SCALE

10 0 5 10

(IN FEET)
1"=10'

08/04/2026	UPDATED WF-3B
DATE	DESCRIPTION
REVISIONS	

APPLICANT:

ROBERT F. FERREIRA

10 MICHAEL ANTHONY ROAD
HAVERHILL, MA 01832

PROJECT:

LIBERTY STREET
(567-1-19)
HAVERHILL, MA 01832

DATE ISSUED:	JULY 23, 2026
PROJECT #:	26-10884
PREPARED BY:	TJS

ISSUED FOR REVIEW
AUGUST 4, 2026

PROFESSIONAL ENGINEER FOR CIVIL DESIGN CONSULTANTS, INC.

CIVIL DESIGN CONSULTANTS, INC

344 North Main Street | Andover - MA 01810
(978) 416-0920 | www.civildci.com

DRAWING TITLE:

EXHIBIT

DRAWING #:

EX-1